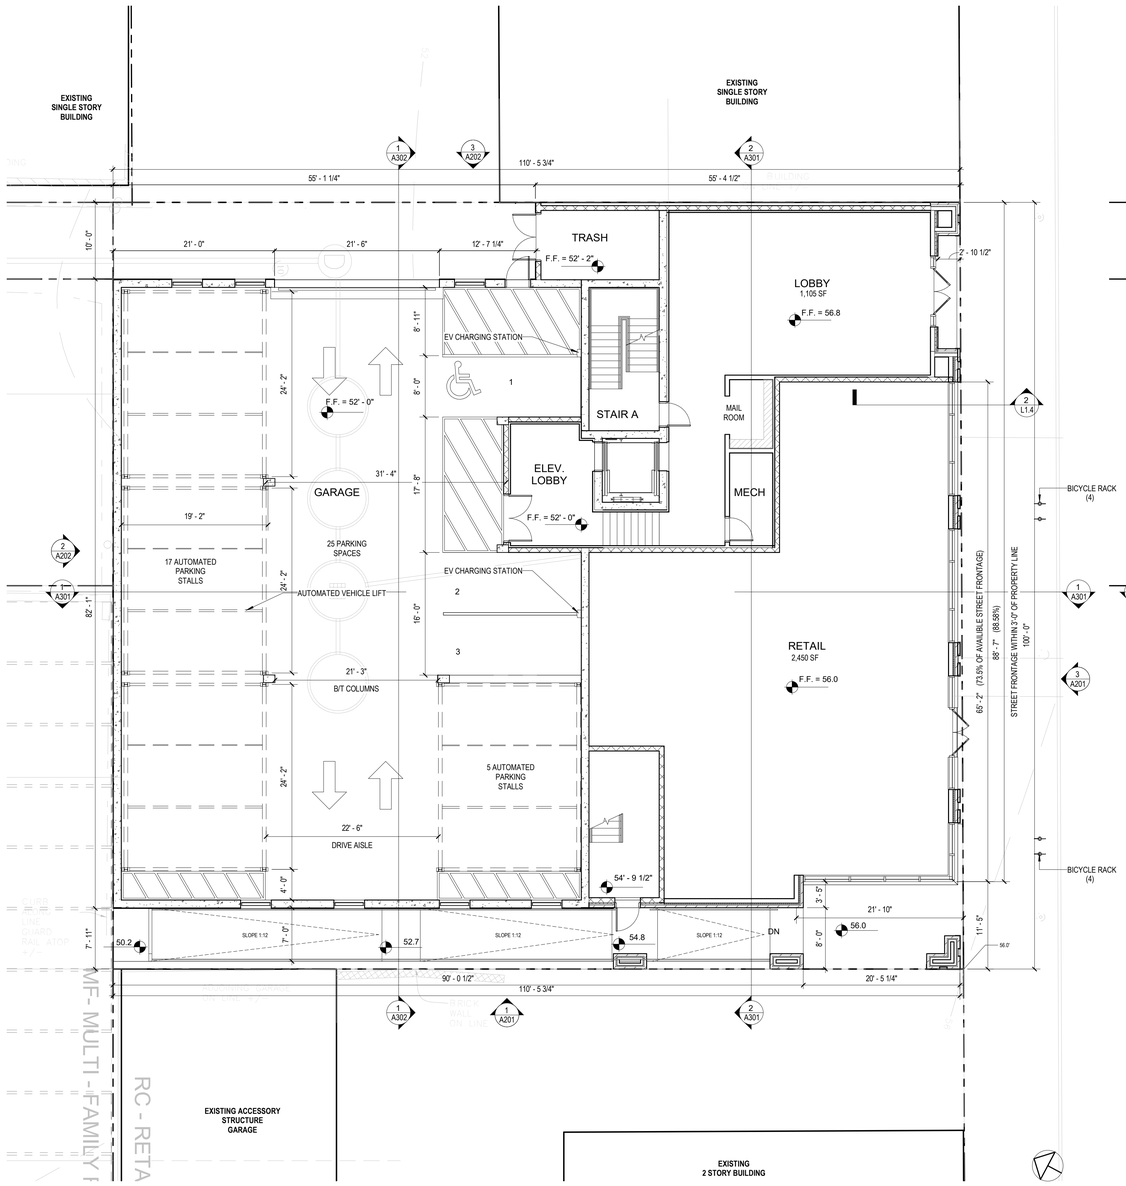

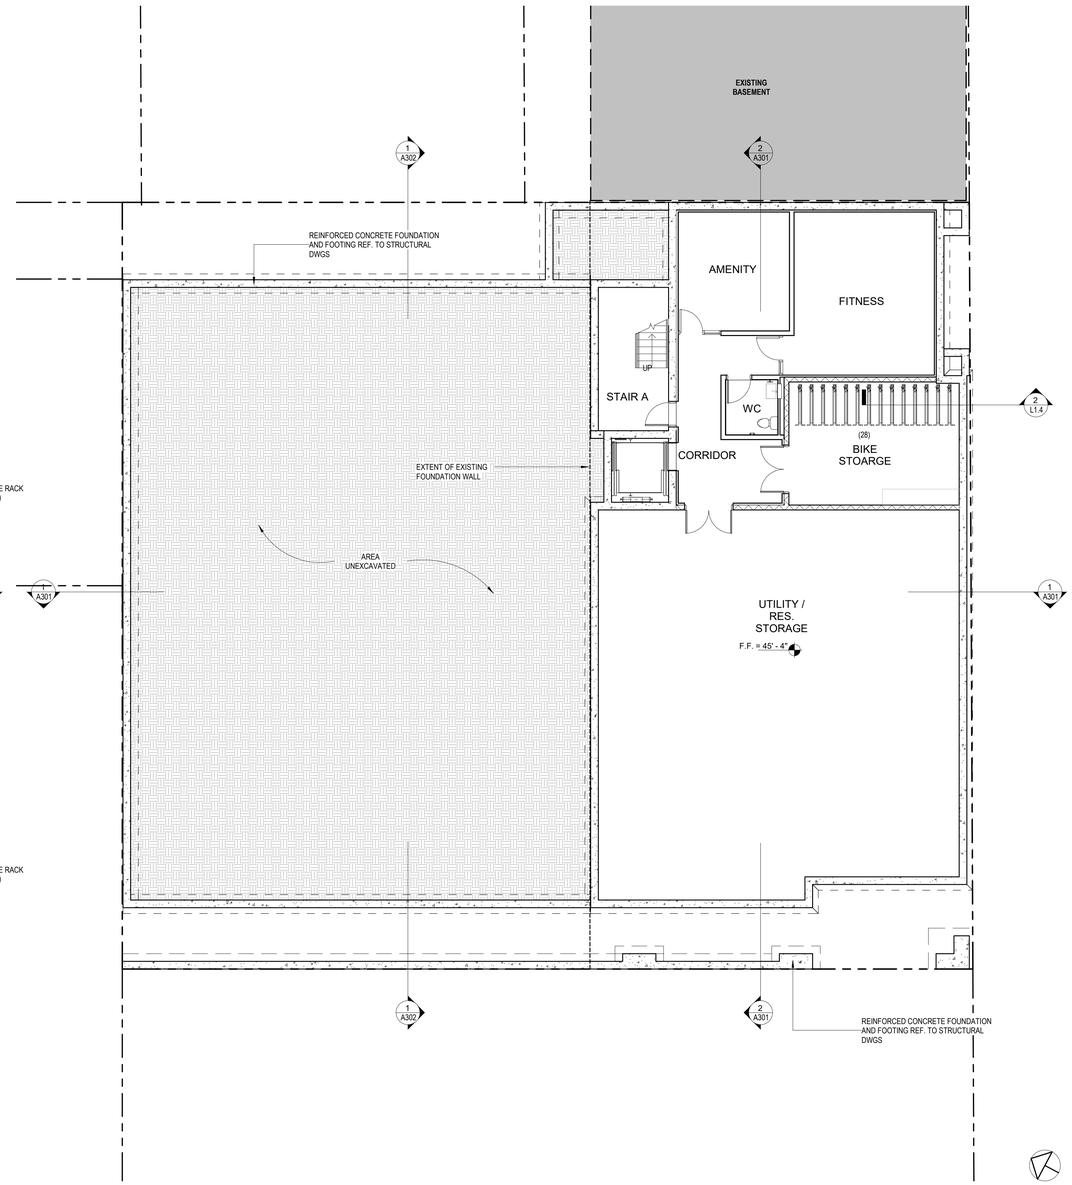

1 **GROUND FLOOR**
1/8" = 1'-0"

2 **BASEMENT FLOOR PLAN**
1/8" = 1'-0"

C:\REVIT LOCAL\73910 - Elk Homes_Larchmont_2019_a.ostrander.rvt
6/23/2020 10:57:13 PM

NO. DATE ISSUE

SEAL

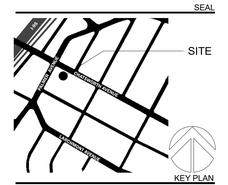

PERKINS EASTMAN
677 Washington Blvd
Stamford, CT 06901
T: +1 203 251 7400
F: +1 203 251 7474

Owner:
ELK HOMES LLC
411 THEODORE FREMD AVE
RYE, NY 10580
T: 914.921.9400

Construction Manager:
TBD

Civil / Site:
BIBBO ASSOCIATES LLP
293 NY-100
SOMERS, NY 10589
T: 914.277.5805

Landscape:
DIDONA ASSOCIATES LANDSCAPE ARCHITECTS
70 NORTH STREET
SUITE 301
DANBURY CT 06810
T: 203-778-184

Structural:
THE QUILL GROUP
525 JOHN STREET
SECOND FLOOR
BRIDGEPORT, CT 06604
203.336.4422

MEP & FP Engineer:
TIETJEN VENEGAS CONSULTING ENGINEERS PLLC
68 PURCHASE ST.
RYE, NY 10580
T: 914.967.9505

Planning / Zoning:
KIMLEY HORN
1 NORTH LEXINGTON AVENUE
SUITE 1575
WHITE PLAINS, NY 10601
T: 914-368-9200

PROJECT TITLE:

CENTRO LARCHMONT

108 - 114 CHATSWORTH AVENUE
& 65 WENDT AVENUE
LARCHMONT, NEW YORK 10538

PROJECT No: 73910

DRAWING TITLE:

BASEMENT & GROUND FLOOR PLANS

SCALE: 1/8" = 1'-0"

A101

SITE PLAN APPROVAL

04/30/2020